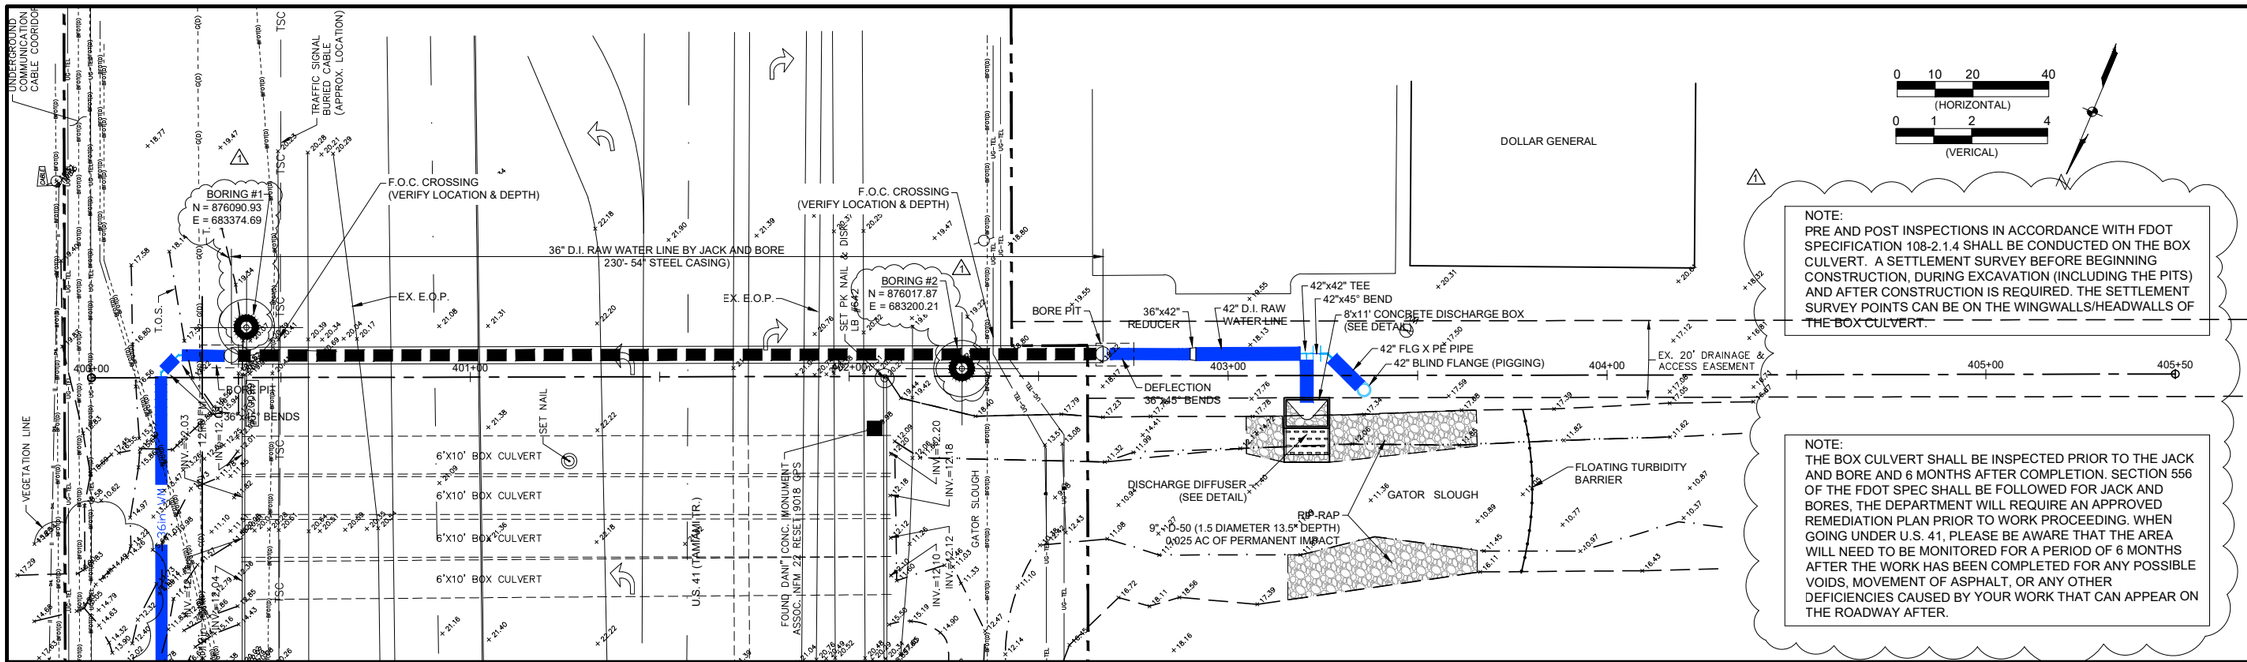

NOTE:
PRE AND POST INSPECTIONS IN ACCORDANCE WITH FDOT SPECIFICATION 108-2.1.4 SHALL BE CONDUCTED ON THE BOX CULVERT. A SETTLEMENT SURVEY BEFORE BEGINNING CONSTRUCTION, DURING EXCAVATION (INCLUDING THE PITS) AND AFTER CONSTRUCTION IS REQUIRED. THE SETTLEMENT SURVEY POINTS CAN BE ON THE WINGWALLS/HEADWALLS OF THE BOX CULVERT.

NOTE:
THE BOX CULVERT SHALL BE INSPECTED PRIOR TO THE JACK AND BORE AND 6 MONTHS AFTER COMPLETION. SECTION 556 OF THE FDOT SPEC SHALL BE FOLLOWED FOR JACK AND BORES, THE DEPARTMENT WILL REQUIRE AN APPROVED REMEDIATION PLAN PRIOR TO WORK PROCEEDING. WHEN GOING UNDER U.S. 41, PLEASE BE AWARE THAT THE AREA WILL NEED TO BE MONITORED FOR A PERIOD OF 6 MONTHS AFTER THE WORK HAS BEEN COMPLETED FOR ANY POSSIBLE VOIDS, MOVEMENT OF ASPHALT, OR ANY OTHER DEFICIENCIES CAUSED BY YOUR WORK THAT CAN APPEAR ON THE ROADWAY AFTER.

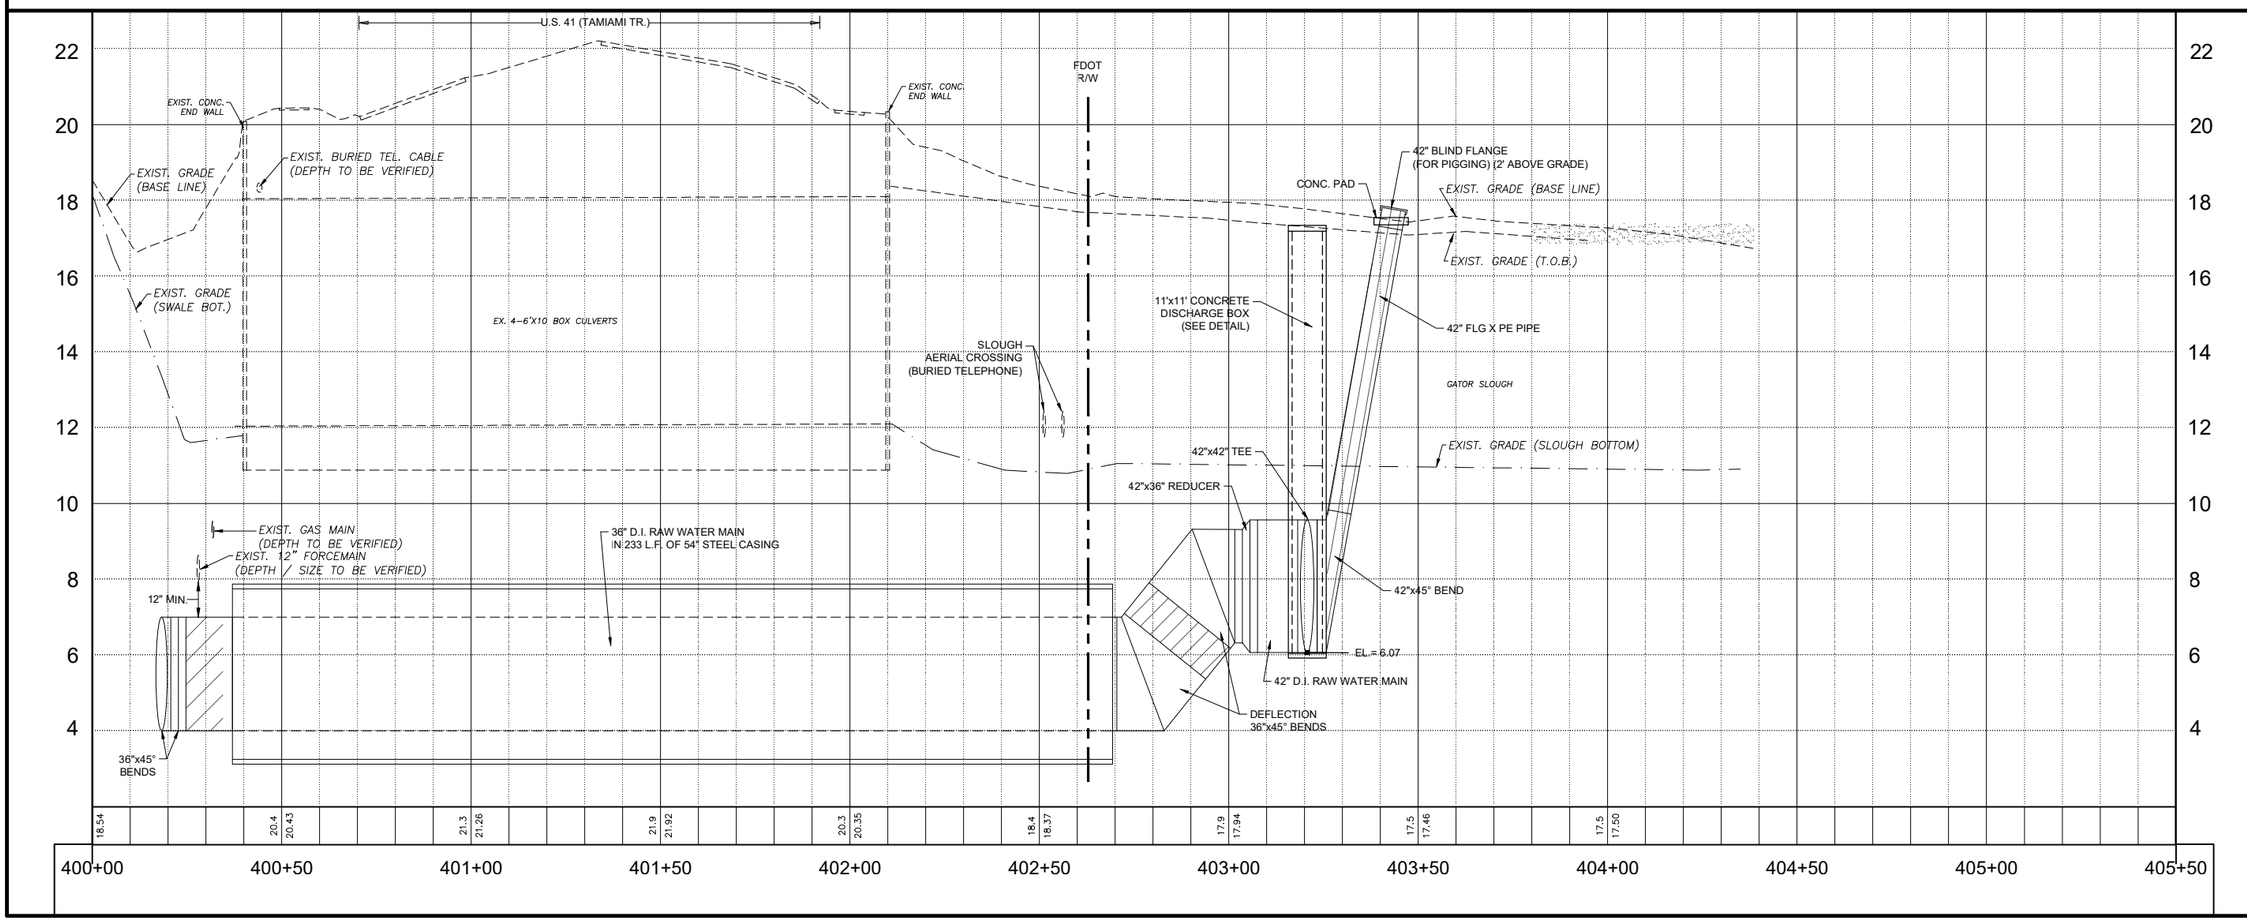

SED Southwest Engineering & Design
25450 Airport Road, Suite B
Punta Gorda, Florida 33950
Tel. (941) 637-9655
Fax (941) 637-1149
www.sedfl.com
Certificate of Authorization No. 26551

Edward P. Lomski Jr., P.E
State of Florida, Professional Engineer License No. 62507
This item has been digitally signed and sealed by: Edward P. Lomski Jr., P.E. on the date adjacent to the seal. Printed copies of this document are not considered signed and sealed and the signature must be verified on any electronic copies.

CITY OF CAPE CORAL FLORIDA

SOUTHWEST AGGREGATE (RESERVOIR) TO CITY OF CAPE CORAL (GATOR SLOUGH) 36" RAW WATER PIPE LINE

REVISIONS

NO.	DESCRIPTION	DATE
1	ADDENDUM 1	07/25

DATE:	APRIL, 2025
PROJECT NO.	15-0252.06
FILE NO.	-
SCALE:	AS NOTED

PLAN AND PROFILE (GATOR SLOUGH)

SHEET NUMBER
6.34

8/7/2025 9:20:11 AM - P:\15-0252 SOUTHWEST AGGREGATES\15-0252.06 CAPE CORAL 30 INCH RAW WATER LINE\DESIGN\CADD\PLAN SET\6.34_PLAN-PROFILE (GATOR SLOUGH).DWG - ED LOMSKI