# CONTROL STRUCTURE NO. 9
# REPLACEMENT

## PREPARED FOR

## LAKE WORTH DRAINAGE DISTRICT

## PALM BEACH COUNTY, FLORIDA

## JANUARY 2020

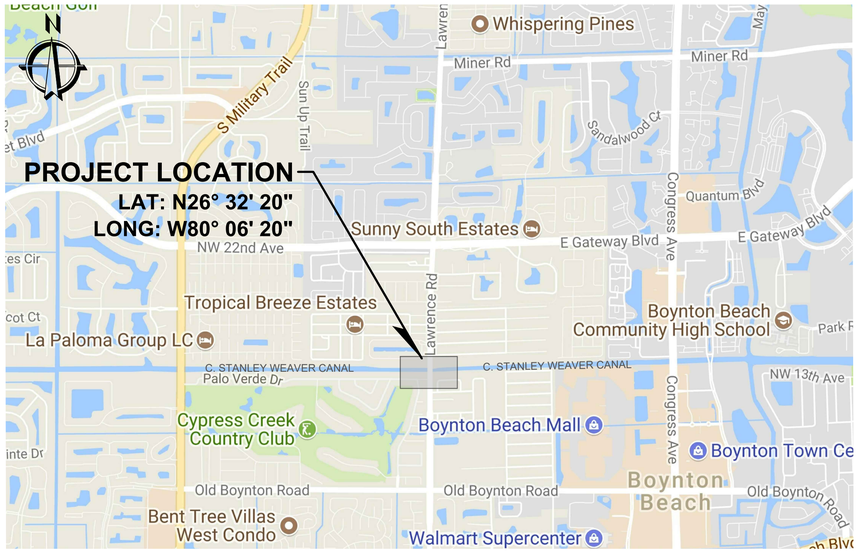


© 2018 GOOGLE - MAP DATA

VICINITY MAP

N.T.S.

SECTION 19 AND 24, TOWNSHIP 45 SOUTH, RANGE 43 EAST

LWDD

LAKE WORTH DRAINAGE DISTRICT

**BOARD OF SUPERVISORS**

STEPHEN BEDNER, PRESIDENT
JEFFREY P. PHIPPS, SR., SR. VICE PRESIDENT
HARRY RAUCHER, VICE PRESIDENT
JAMES M. ALDERMAN, SUB-DISTRICT 1
JOHN I. WHITWORTH, III, SUB-DISTRICT 5

**EXECUTIVE DIRECTOR AND DISTRICT ENGINEER**

TOMMY STROWD, P.E.

**ASSISTANT DIRECTOR, FACILITIES & MAINTENANCE**

ANTHONY LAS CASAS, P.E.

811 KNOW WHAT'S BELOW ALWAYS CALL 811 BEFORE YOU DIG
It's fast. It's free. It's the law.
www.callsunshine.com

PLOT DATE: Mar 05, 2020 - 9:15am XREFS: IMAGES: F:\wd\lwdocs\9d\Cad\dwg\IMG\CS9D_CVR.jpg F:\wd\lwdocs\9d\Cad\dwg\img\CS9D_CVR_CLS UP.jpg F:\wd\lwdocs\9d\Cad\dwg\LWDD-Logo.jpg F:\wd\lwdocs\9d\Cad\dwg\img\LWDDCS9_CVR_2.jpg

BAR IS EQUAL TO ONE INCH ON ORIGINAL DRAWING
ADJUST ALL SCALED DIMENSIONS ACCORDINGLY

CADD FILE: F:\wdd\lwddcs9d\Cad\dwg\CS09CS01_C0-1.dwg

| NO. | DATE | BY | REVISION |
|---|---|---|---|
| 1 | 3/3/2020 | DMG | ADDENDUM NO. 1 (SHEET(S) C0-3, C5-4, C5-7 AND C5-8) |

BID SUBMITTAL

SEAL

PATRICK V. KIRBY
FLORIDA P.E. NO. 44013

DATE

FLORIDA E.B. NO. 48 — FLORIDA L.B. NO. 48

MOCK•ROOS
CONSULTING ENGINEERS
5720 Corporate Way, West Palm Beach, Florida 33407 (561) 683-3113, www.MockRoos.com

| | |
|---|---|
| FIELD: WGI | |
| DRAWN: DMG | |
| DESIGN: PVK | |
| APPR: GGG | |
| SCALE: AS SHOWN | |

CONTROL STRUCTURE NO. 9
REPLACEMENT

LAKE WORTH DRAINAGE DISTRICT
PALM BEACH COUNTY, FLORIDA

| | |
|---|---|
| DATE: | JANUARY 2020 |
| P.A. NO. | B7002.00 |
| DWG. NO. | 45-43-19-22 |
| SHEET: | C0-1 |